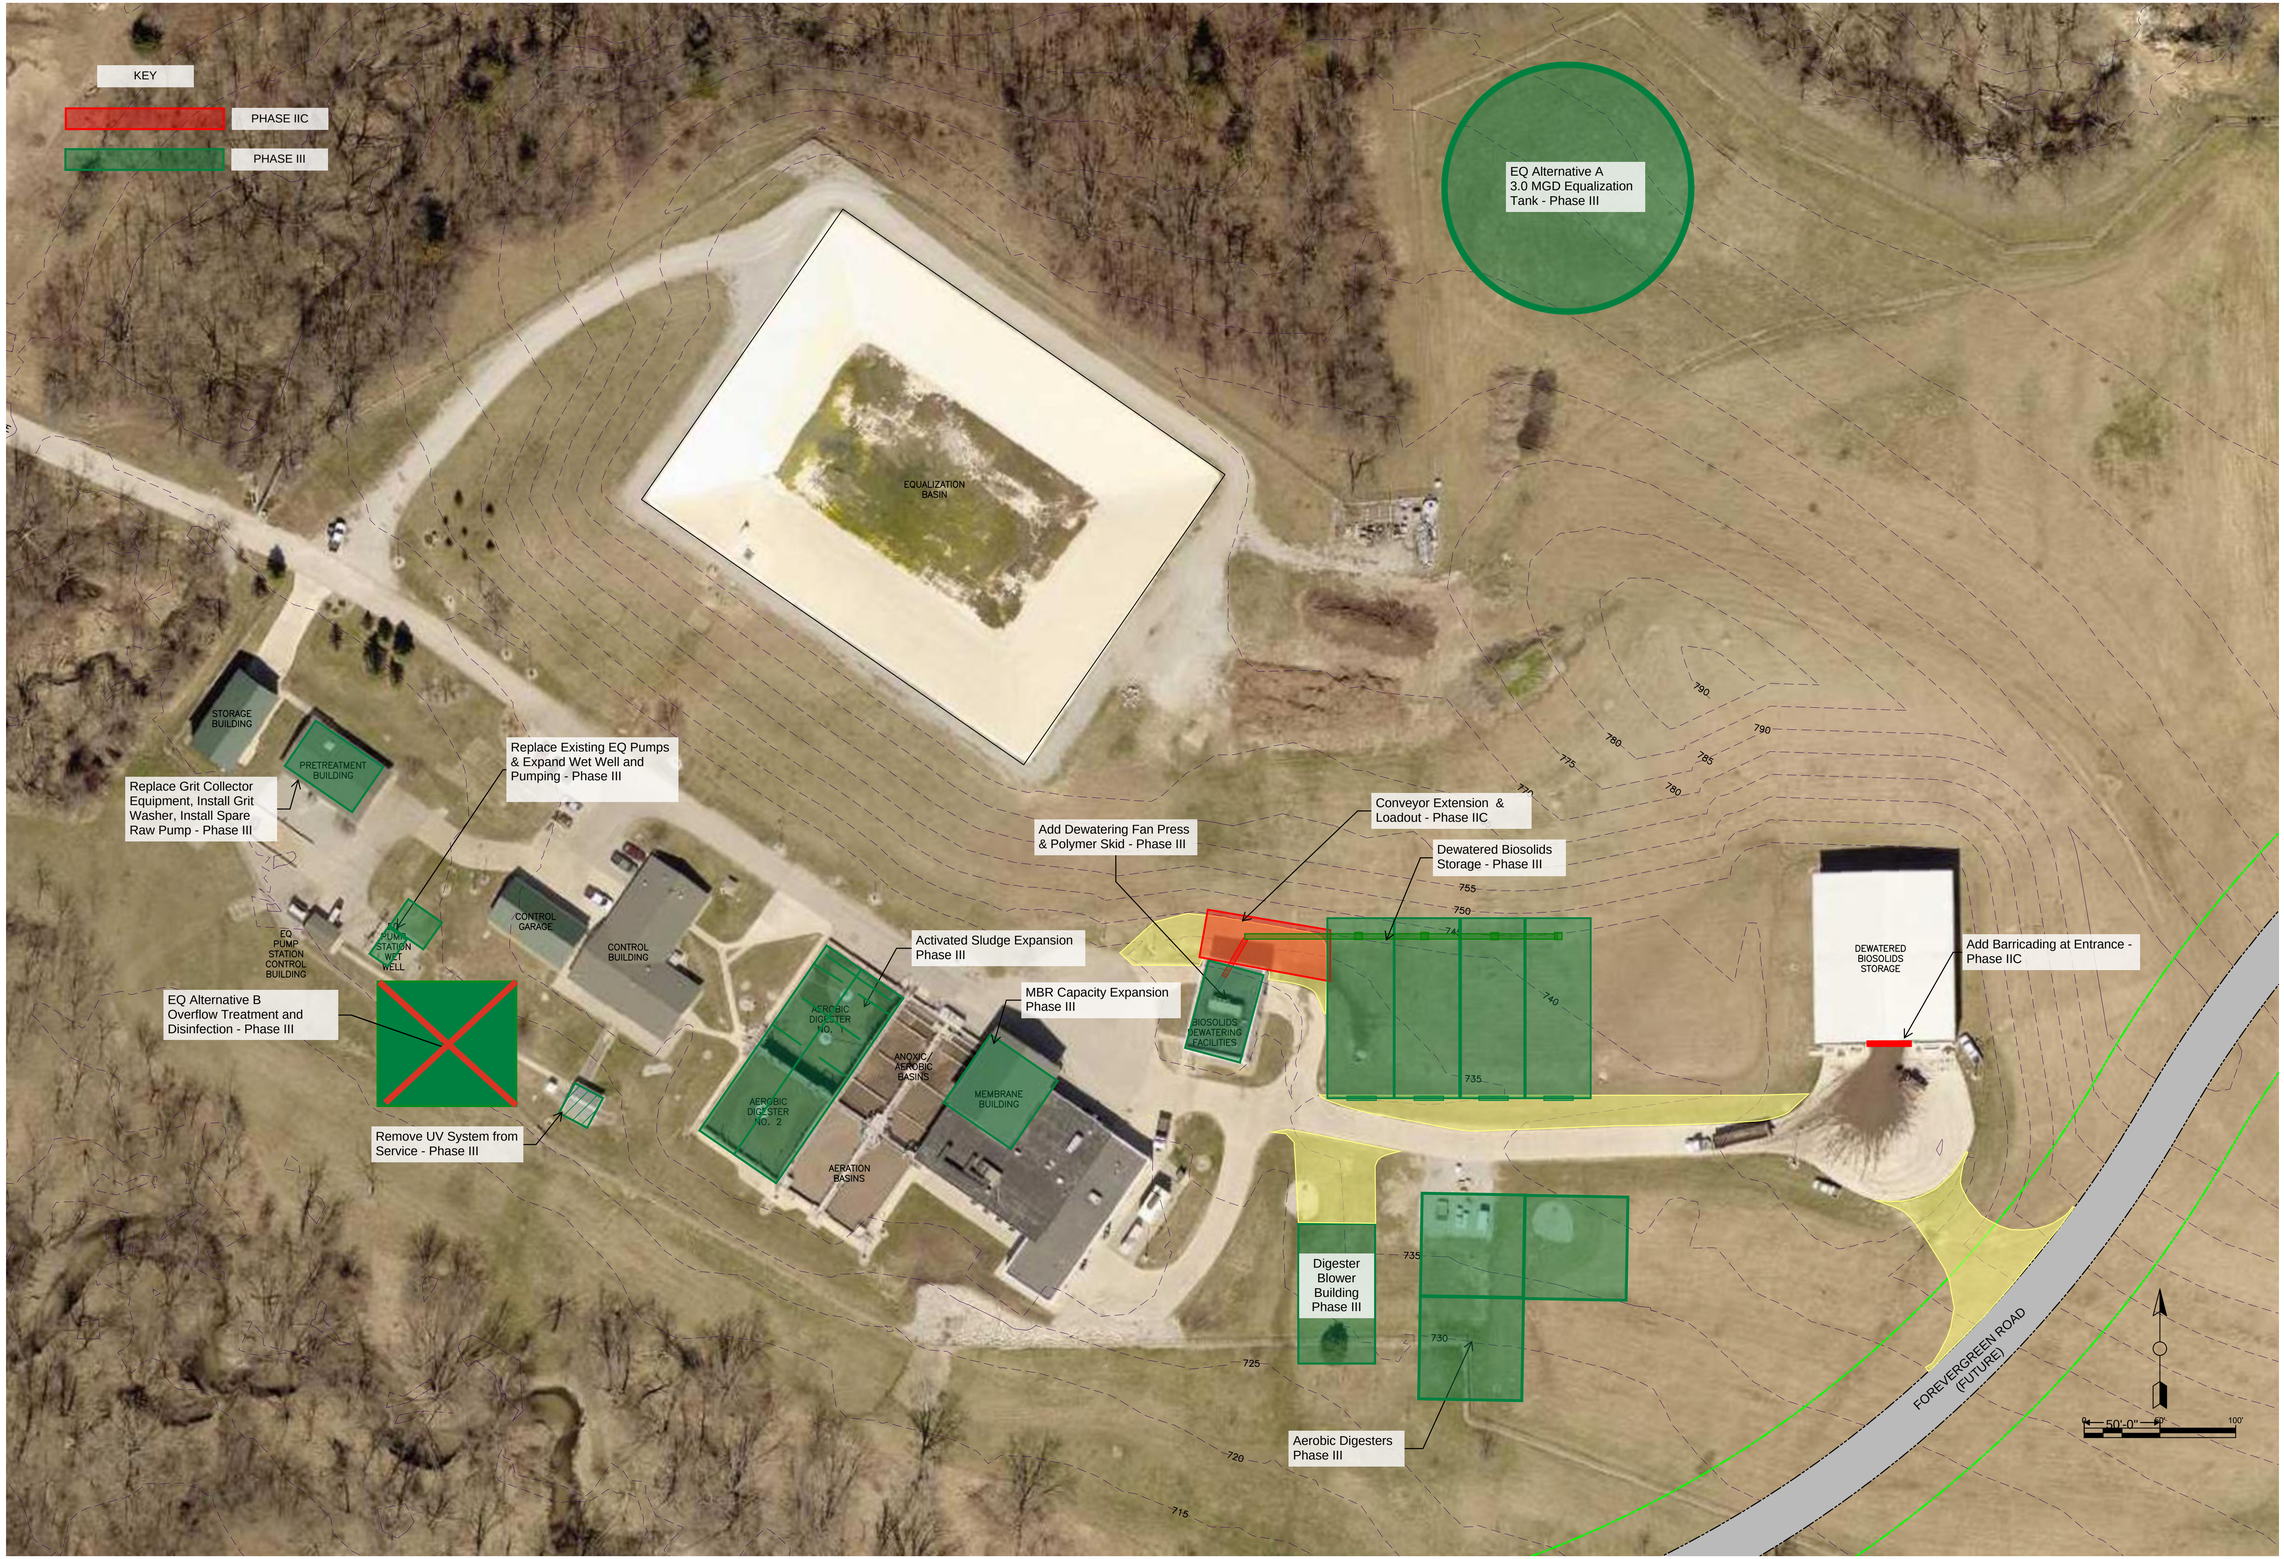

DRAWING FILENAME
S:\AME\7000--7099\7037\011\Drawings\CAD\Site Layout - EQ Overflow Options.dwg

PLOT STYLE TABLE	LAYER MNGR NAME	LAYOUT NAME
Color.ctb		FIG 1

DATE	REVISION	BY	DATE
		DESIGNED: DLW	01/23
		DRAWN: JAK	01/23
		CHECKED:	

LAST UPDATE: 10-20-22

FOX Strand
414 South 17th Street, Suite 107
Ames, Iowa 50010
Phone: (515) 233-0000
FAX: (515) 233-0103

STRAND ASSOCIATES®

PHASE III PROPOSED WWTP SITE PLAN

WWTP FACILITY PLAN
CITY OF NORTH LIBERTY
NORTH LIBERTY, IOWA

PROJECT NO.
7037.011

SHEET
FIG. 4.1

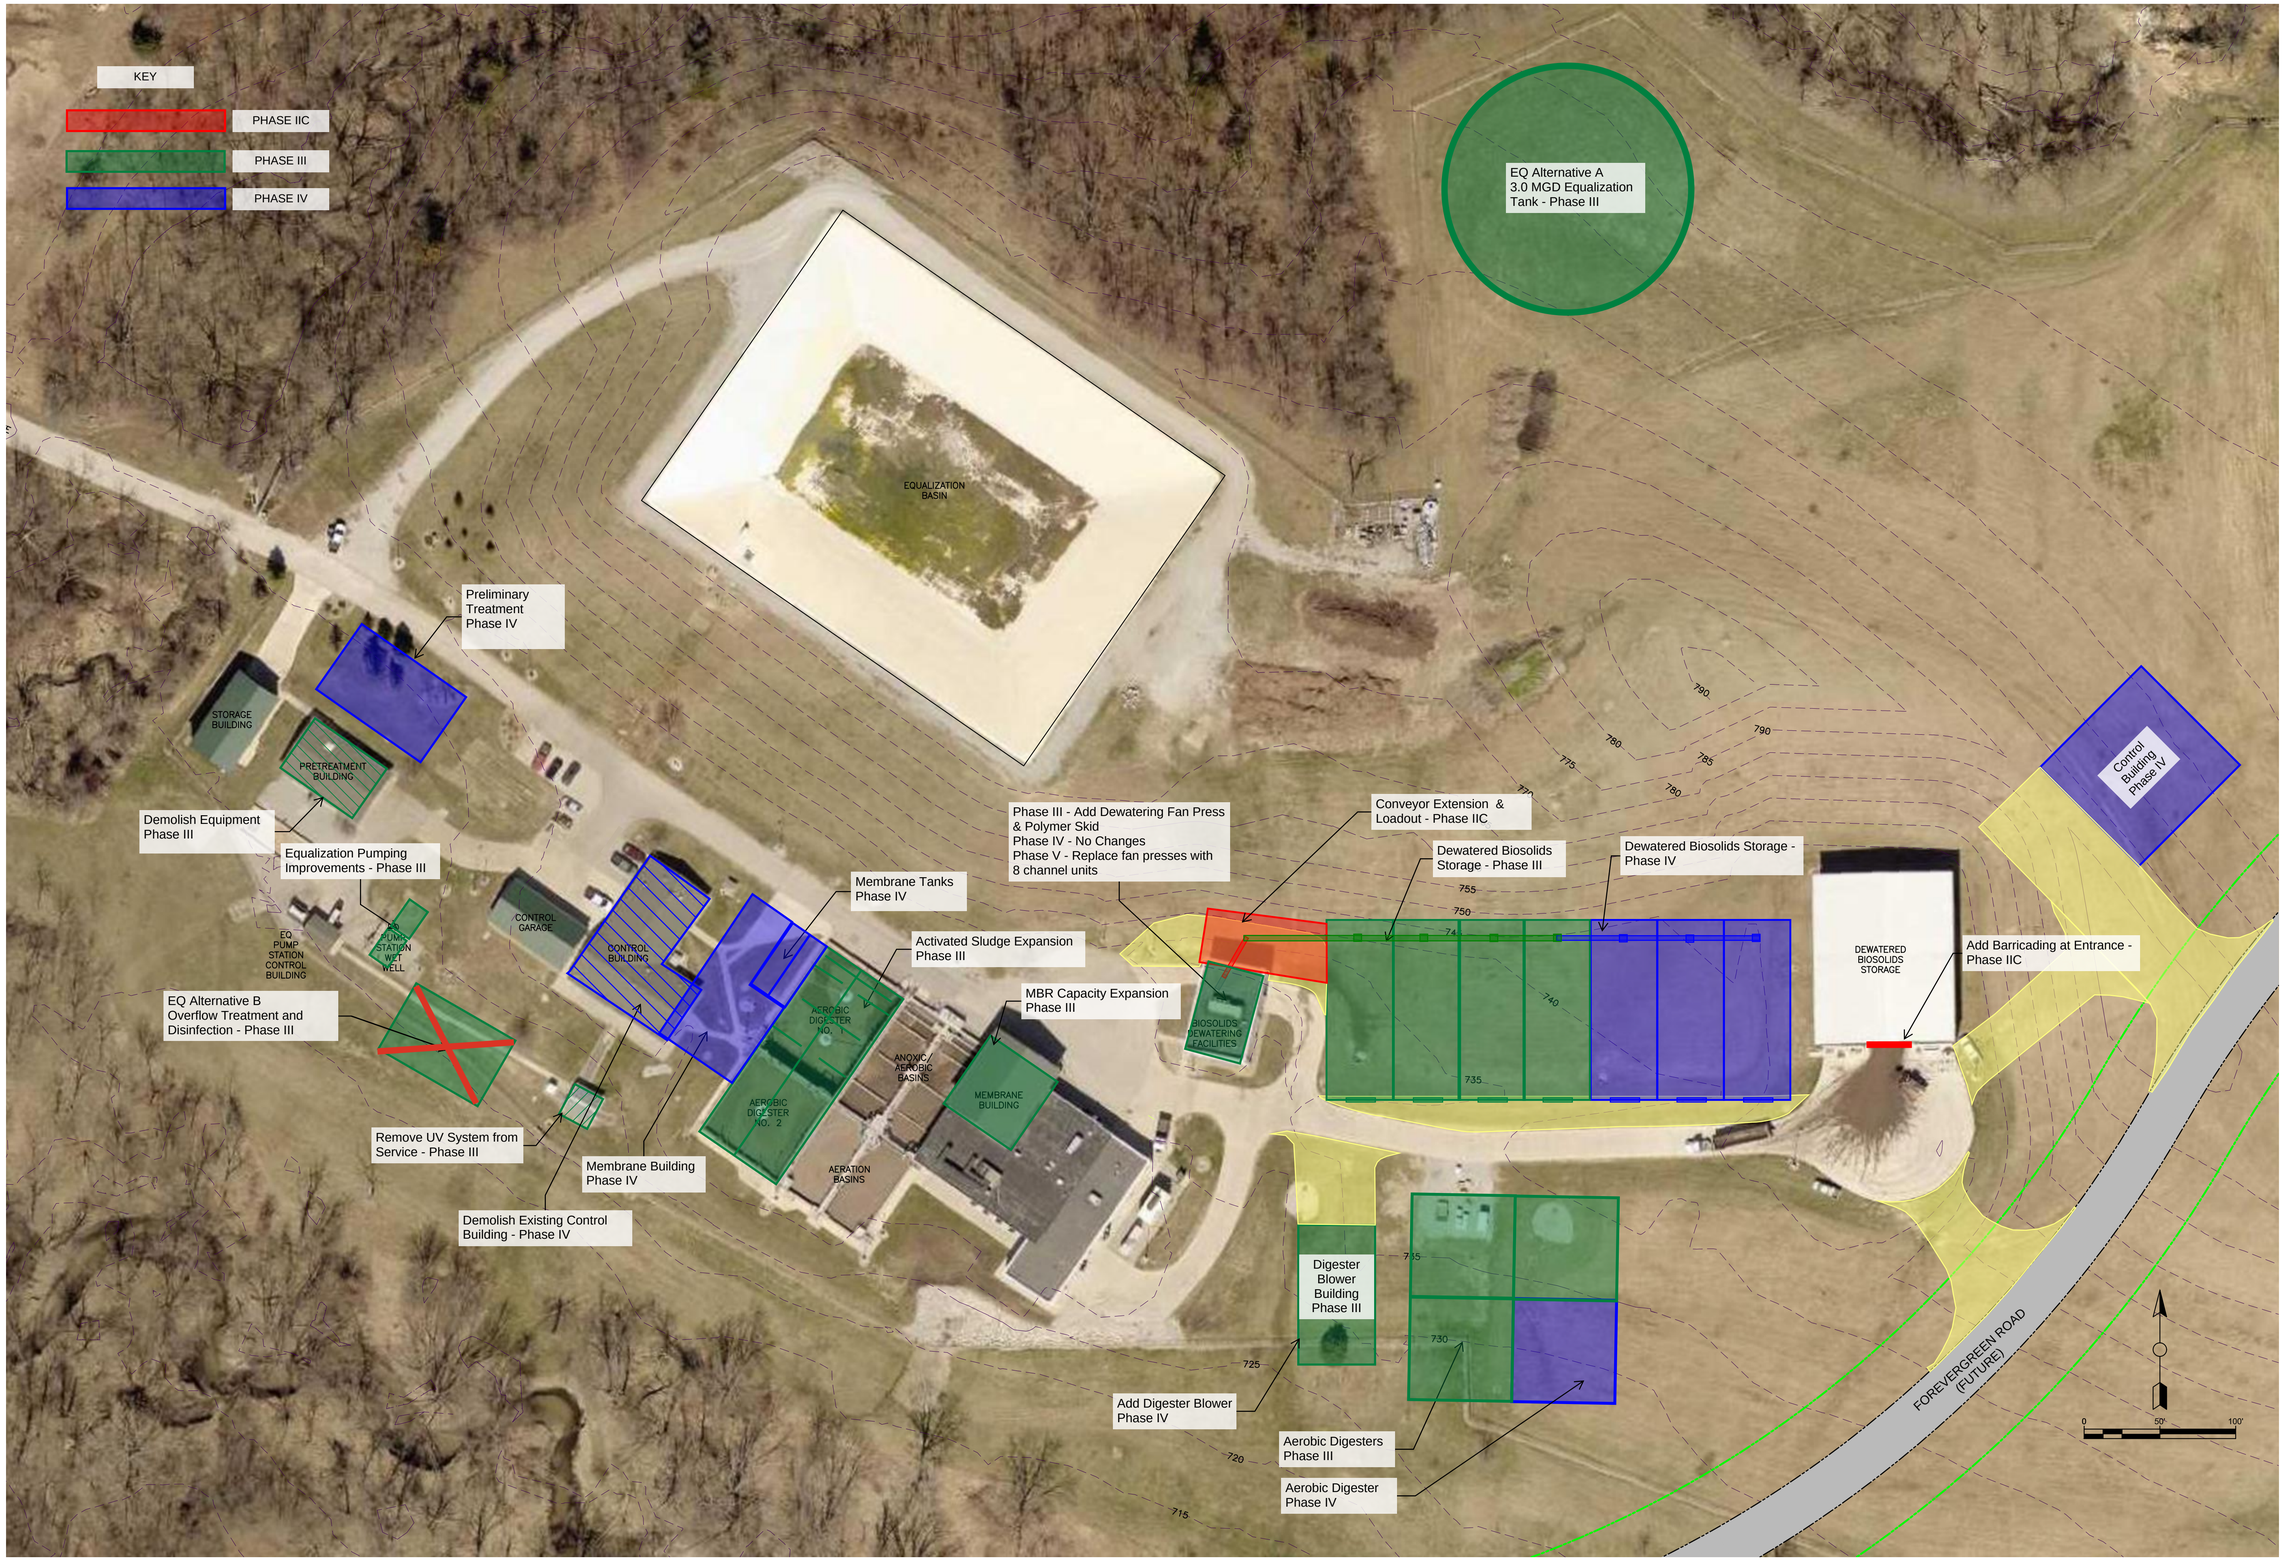

DRAWING FILENAME
S:\AME\7000--7099\7037\011\Drawings\CAD\Site Layout - EQ Overflow Options.dwg

PLOT STYLE TABLE	LAYER MNGR NAME	LAYOUT NAME
Color.ctb		FIG 1

DATE	REVISION	BY	DATE
		DESIGNED: DLW	01/23
		DRAWN: JAK	01/23
		CHECKED:	

LAST UPDATE: 10-20-22

FOX Strand
414 South 17th Street, Suite 107
Ames, Iowa 50010
Phone: (515) 233-0000
FAX: (515) 233-0103

STRAND ASSOCIATES®

PHASE IV PROPOSED WWTP SITE PLAN

WWTP FACILITY PLAN
CITY OF NORTH LIBERTY
NORTH LIBERTY, IOWA

PROJECT NO.
7037.011

SHEET
FIG. 4.5