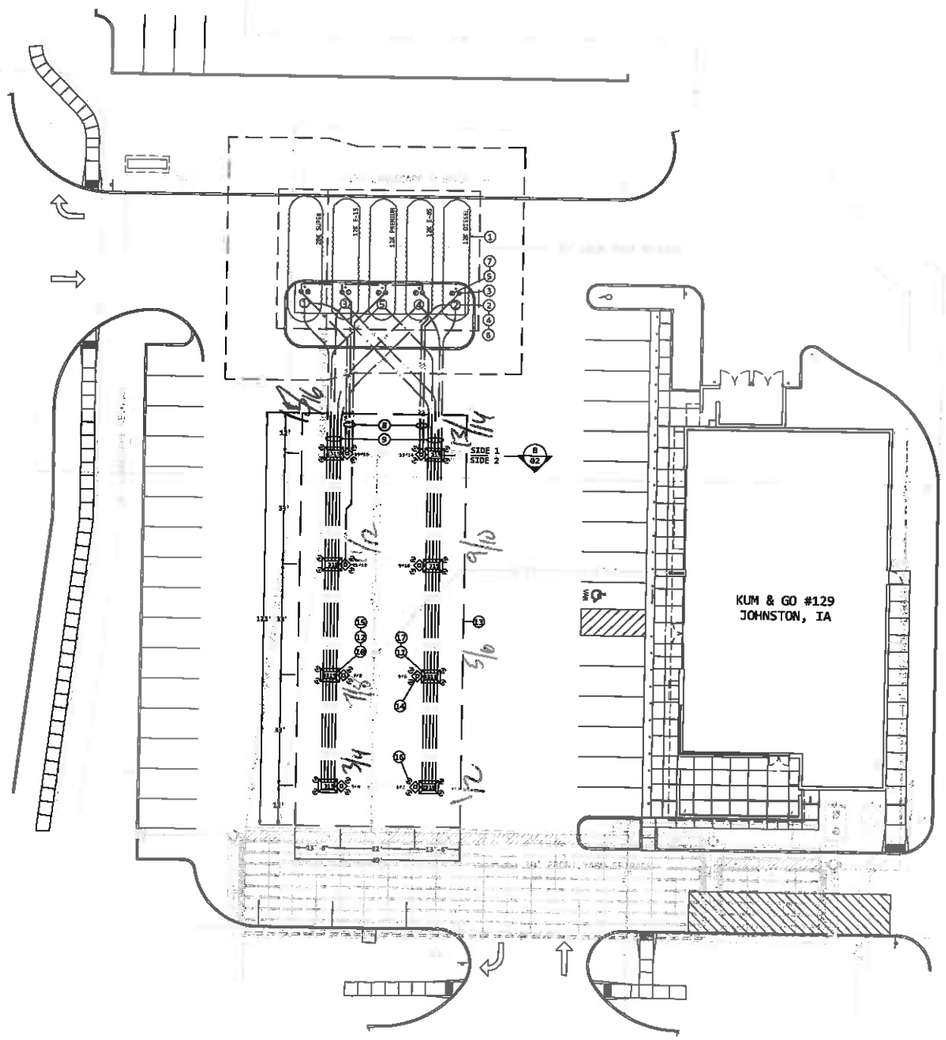

KEYNOTES

1. UST - ONE 20K, FOUR 12K; FIBERGLASS
2. PIPING SUMP - TYPICAL OF FIVE
3. VENT CONNECTION - TYPICAL OF FIVE
4. STP WITH LEAK DETECTOR - TYPICAL OF FIVE
5. SPILL CONTAINMENT MANHOLE (FILL) - TYPICAL OF FIVE
6. TANK MONITOR PROBE - TYPICAL OF FIVE
7. OVERFILL VALVE - TYPICAL OF FIVE
8. VENT PIPING (2" FIBERGLASS) - AS SHOWN
9. PRODUCT PIPING (APT) - AS SHOWN
10. DISPENSER SUMP - TYPICAL OF EIGHT
11. ISLAND FORM - TYPICAL OF EIGHT - 3' x 5'
12. DISPENSING UNIT - TYPICAL OF EIGHT
13. CANOPY - 49' x 123'
14. CANOPY COLUMN - TYPICAL OF EIGHT
15. EMERGENCY VALVE - TYPICAL OF 32
16. BOLLARD - TYP. REFER TO CIVIL PLANS
17. TEES & PLUGS TO BE UTILIZED IN DISPENSER SUMPS FOR UNTAPPED PRODUCT PIPING

PIPING LEGEND:(LABELS)

- DIESEL
- E-15
- E-85
- PREMIUM
- SUPER
- VENT
- VAPOR

PRODUCT LEGEND:

1-MID-GRADE
2-DIESEL
3-E15
4-E85
5-PREMIUM
6-UNLEADED
7-DEF

GILBARCO ENCORE DISPENSER:

1/2	NL3 - DIESEL
3/4	NLO
5/6	NL3 - E85
7/8	NL3 - E85
9/10	NLO
11/12	NLO
13/14	NLO
15/16	NL3 - DIESEL

0 10' 20' 40'
SCALE IN FEET

REVISION:	BY:
08/10/2015	AM

N W E S

Seneca Companies™
The Complete Solution

JOB DESCRIPTION:
KUM & GO #129
JOHNSTON, IOWA

SHEET TITLE:
SCALED SITE PLAN

DATE: 07/10/2015
DRAWN BY: DARRICK WORRALL
CHECKED BY: AARON MILLER
SCALE: 1"=20'
PROJECT NO: PROPOSED
SHEET NO. 01

THIS DRAWING AND ALL PARTS THEREOF IS THE EXCLUSIVE PROPERTY OF SENECA ENVIRONMENTAL SERVICES AND MAY NOT BE REPRODUCED IN WHOLE OR PART WITHOUT WRITTEN PERMISSION.

FILE LOCATION:J:\SENECA CONSTRUCTION\KUM & GO\IN PROGRESS\129 - JOHNSON, IA\129 - JOHNSTON, IA